Biava Multirail Hidden Vent HV 1118mm. Height
Technical Drawing

WIDTH K±2	CONNECTION AXIS K-50
400mm	350mm
450mm	400mm
500mm	450mm
600mm	550mm
750mm	700mm

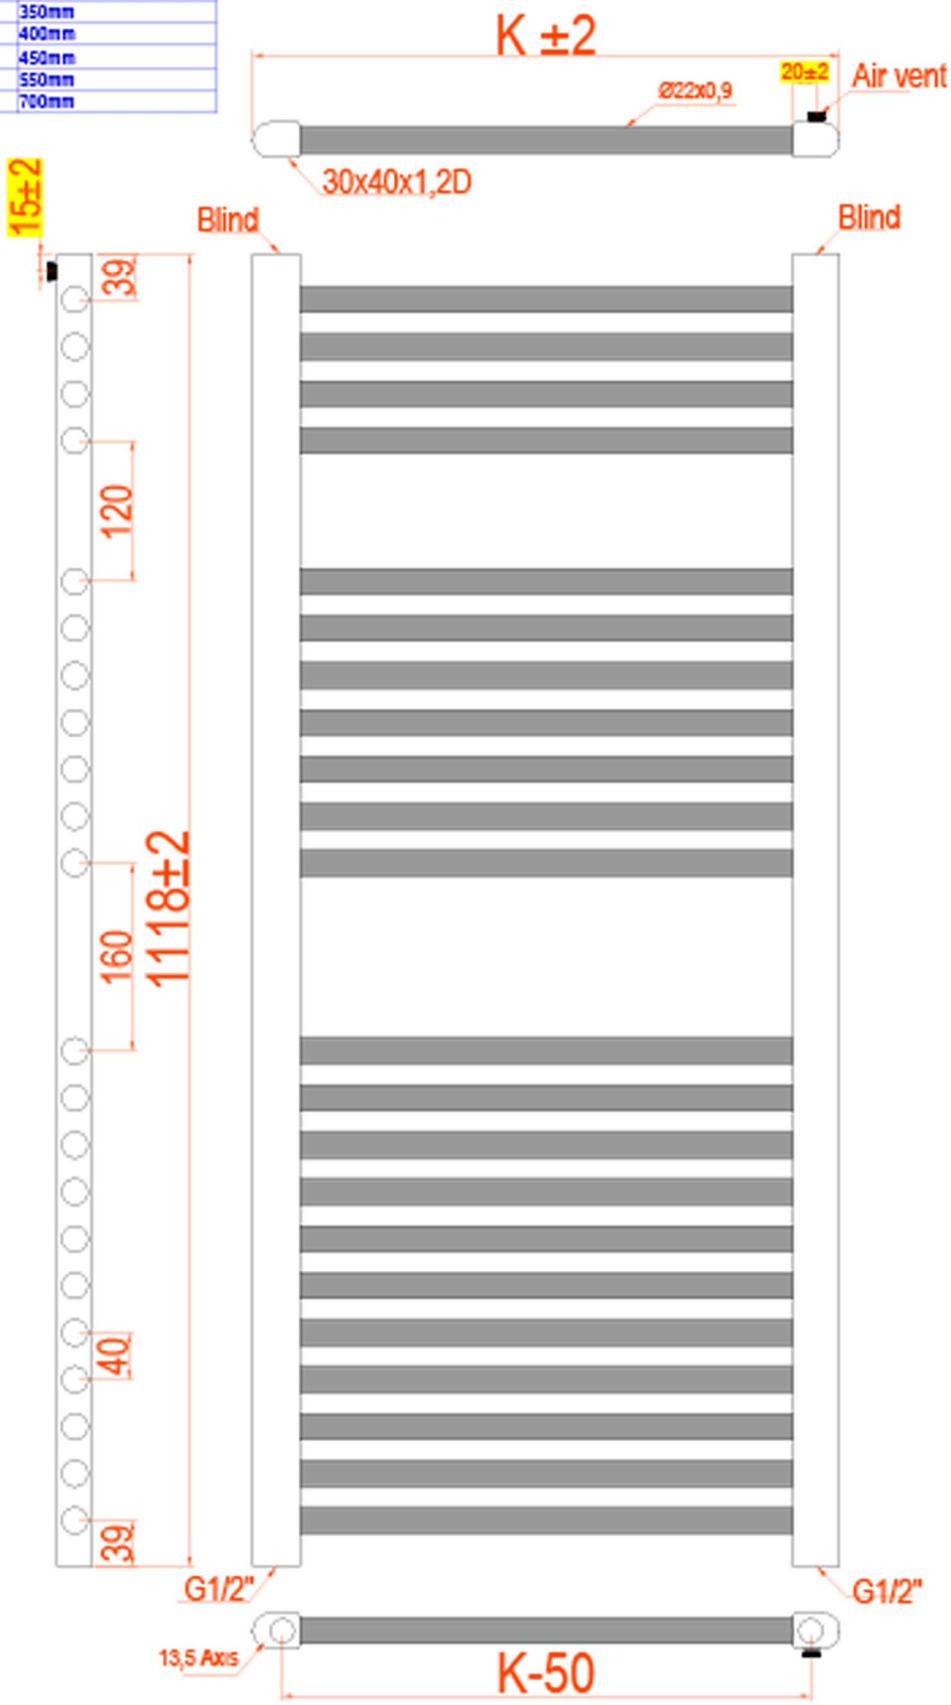

Eastbrook
Eastbrook Road, Gloucester GL4 3DB
Technical Helpline : 01452 317890
Mon - Fri / 8am - 5pm
Email : technical@eastbrookco.com