# Imperia 6 Column Horizontal 600 x 1010mm. Painted

## Technical Drawing

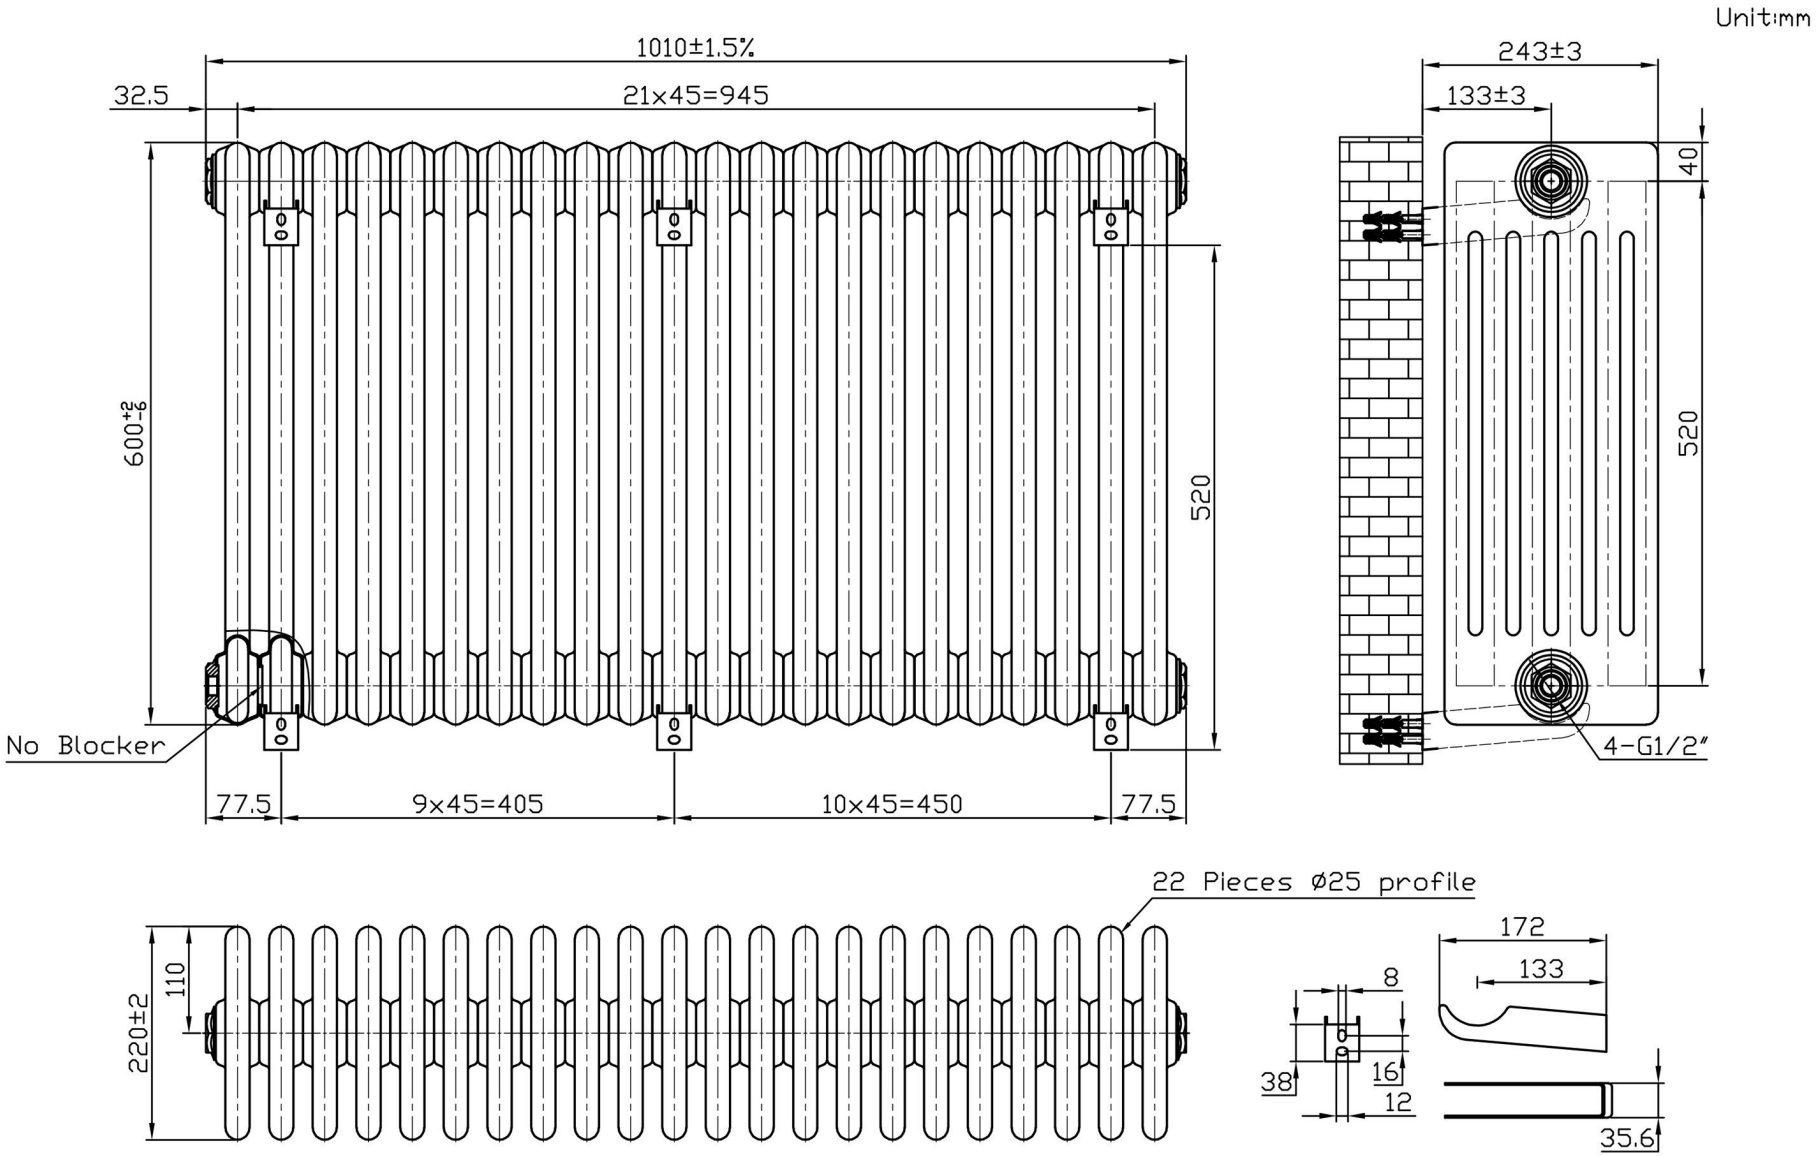



Eastbrook

Eastbrook Road, Gloucester GL4 3DB

Technical Helpline : 01452 317890

Mon - Fri / 8am - 5pm

Email : technical@eastbrookco.com